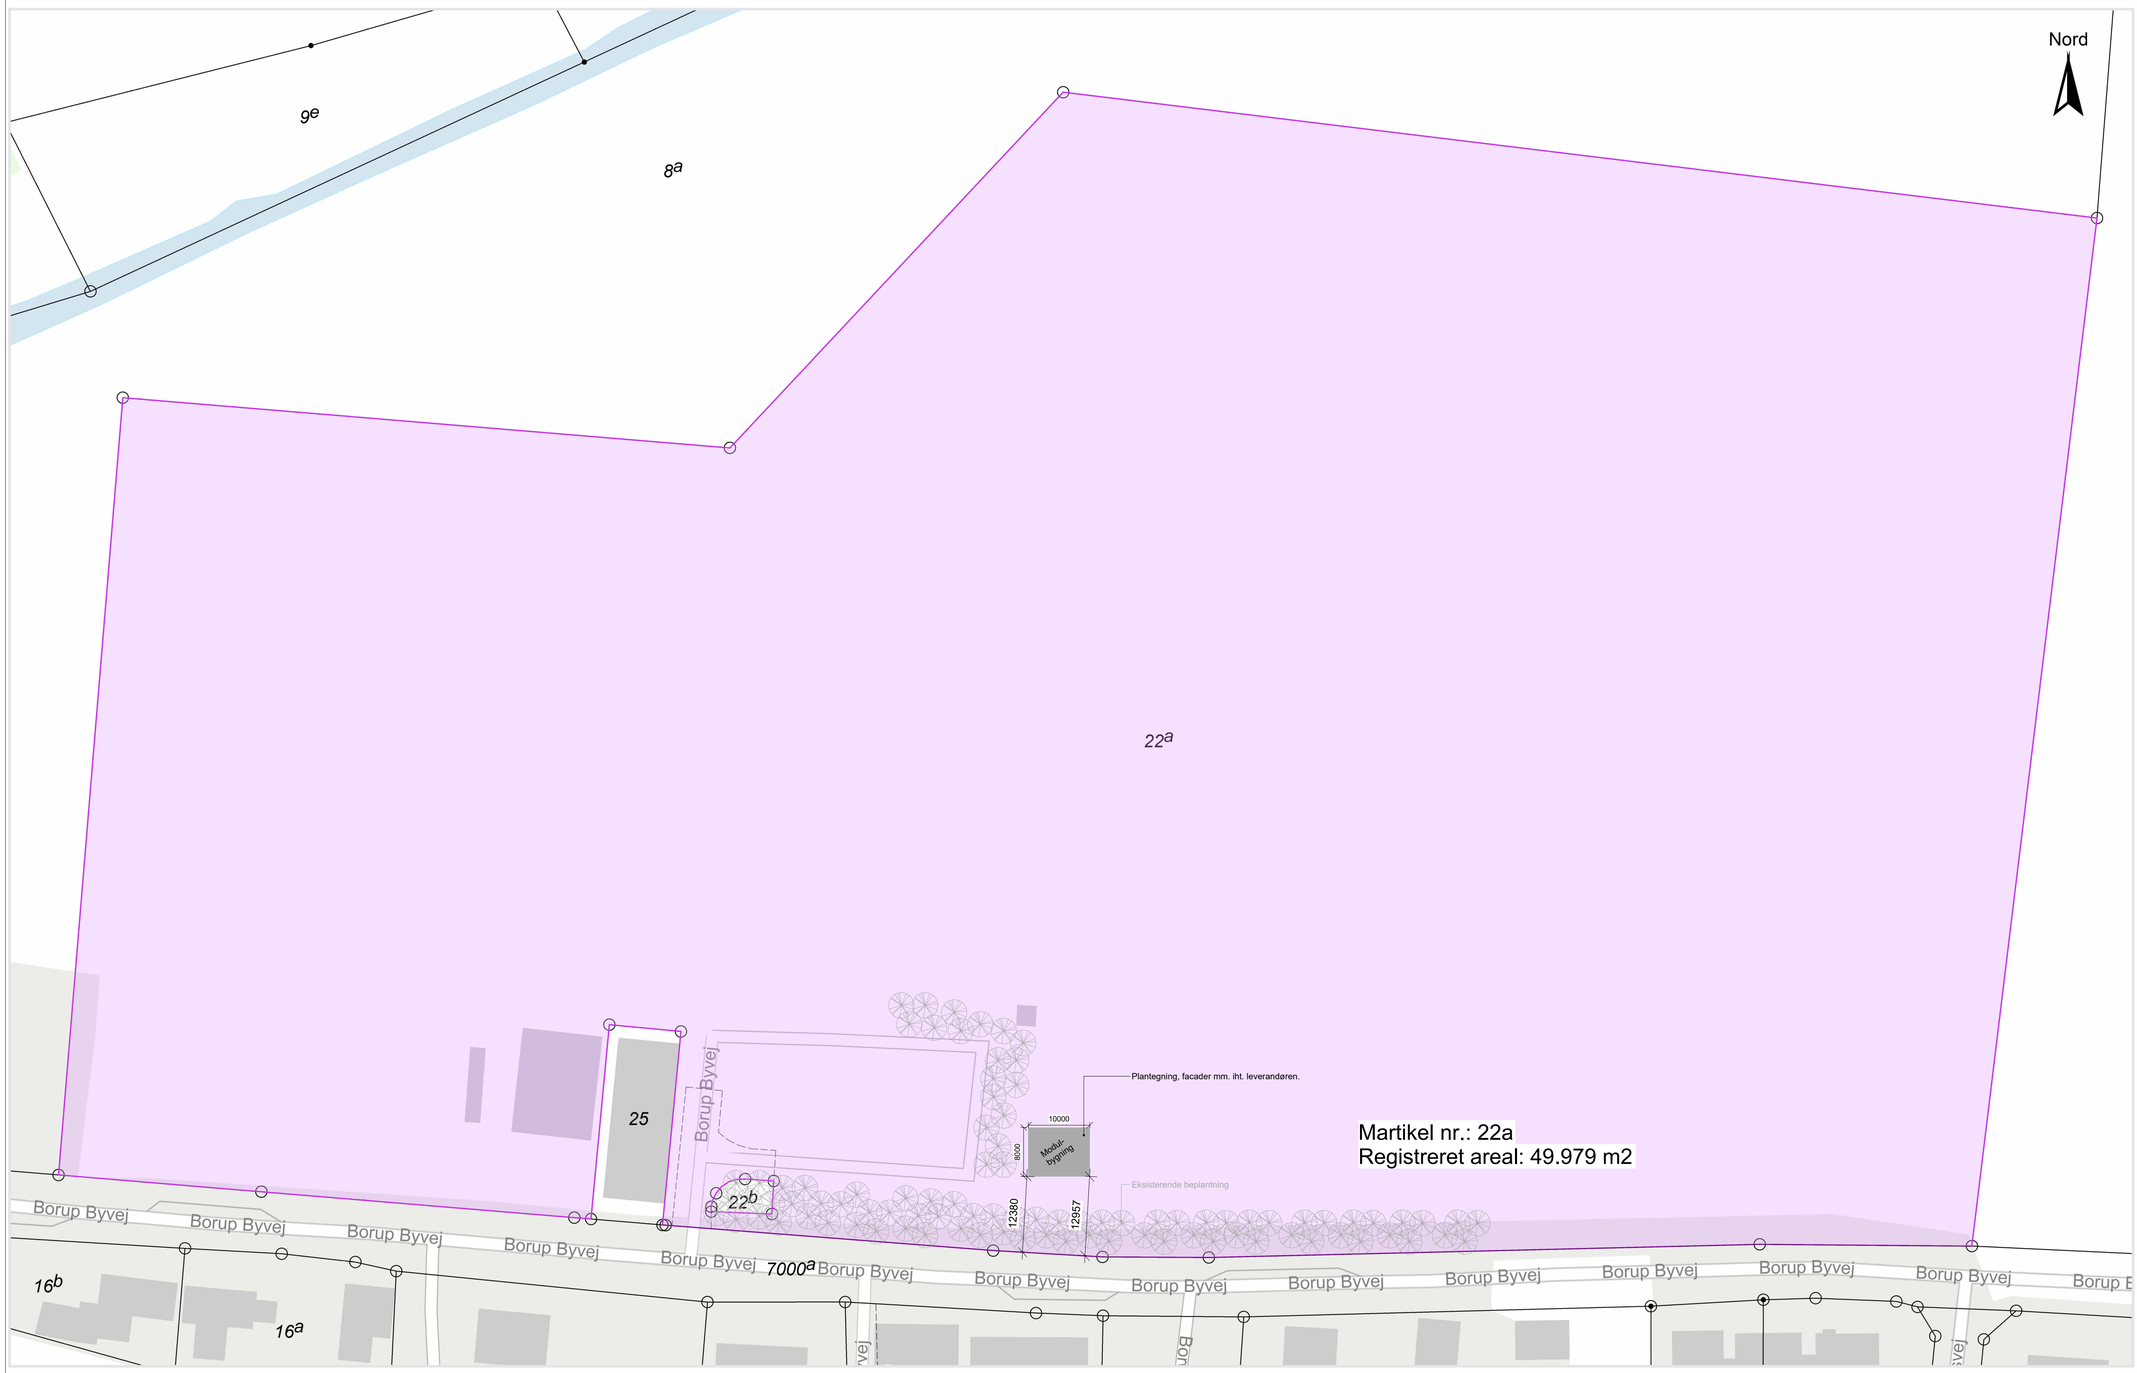


1 Situationsplan
1 : 500

No.	Description	Date

FC Sabur

Ny Pavilion

Situationsplan

Project number	1001
Date	12.10.2026
Drawn by	FC Sabur
Checked by	FC Sabur

A101

Scale 1 : 500